SCHOLLS FERRY ROAD

PEDESTRIAN IMPROVEMENT

Urban Road Maintenance District

LEGEND

- Striping
- ROW
- Proposed ROW
- Proposed Asphalt Roadway
- Proposed Concrete Sidewalk
- Landscaping

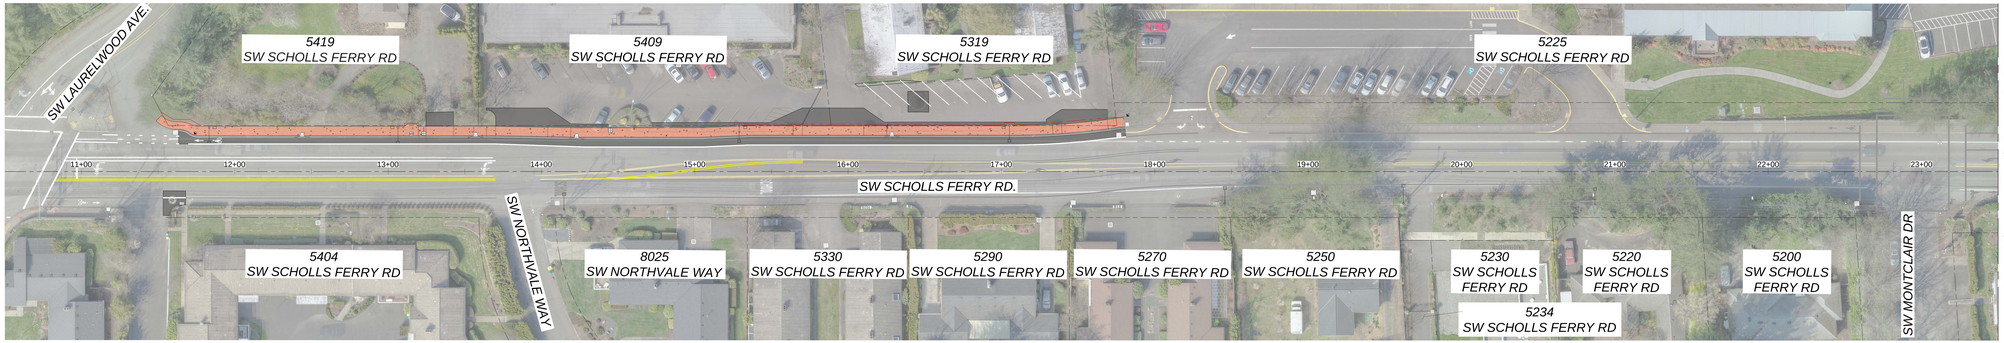

MATCHLINE STA 23+50
SEE BELOW

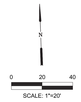

MATCHLINE STA 23+50
SEE ABOVE

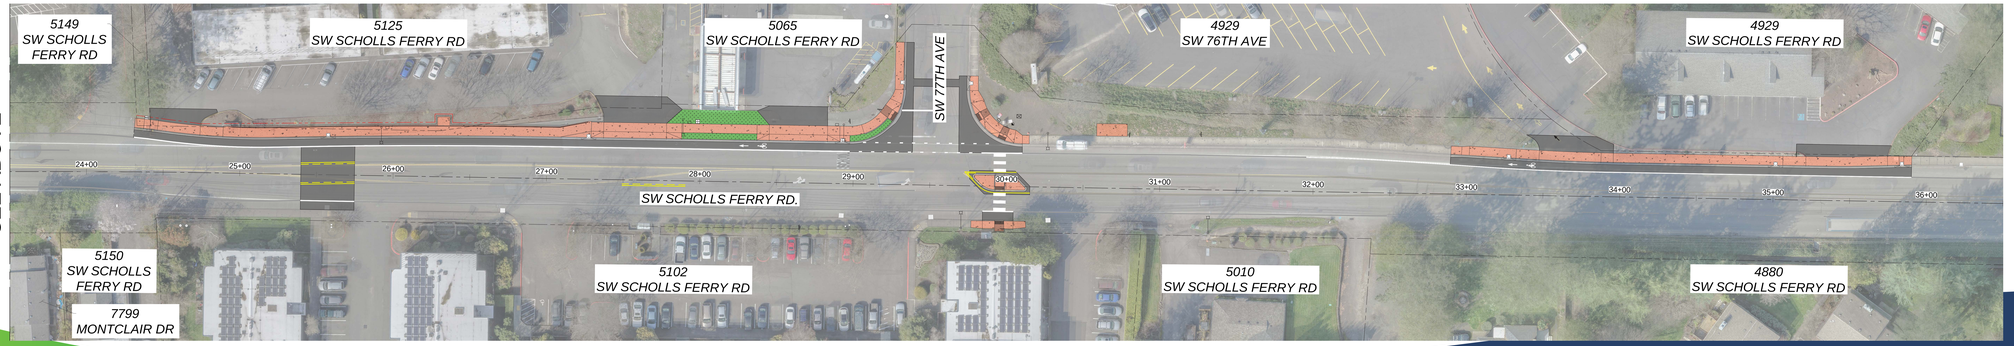

CENTURY WEST ENGINEERING