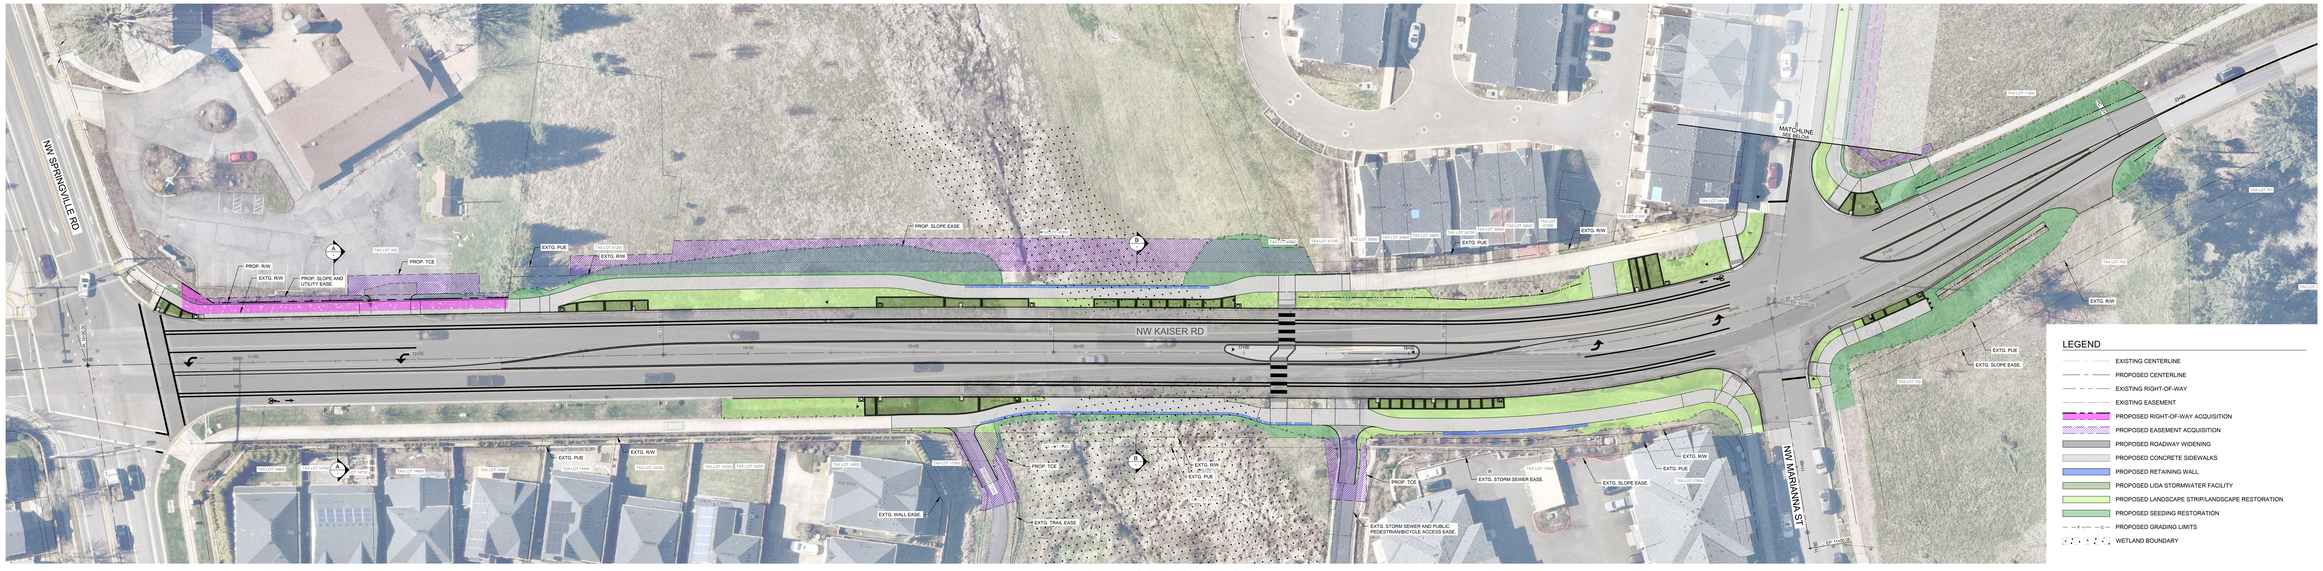

NW KAISER RD PLAN

SCALE: 1" = 20'-0"

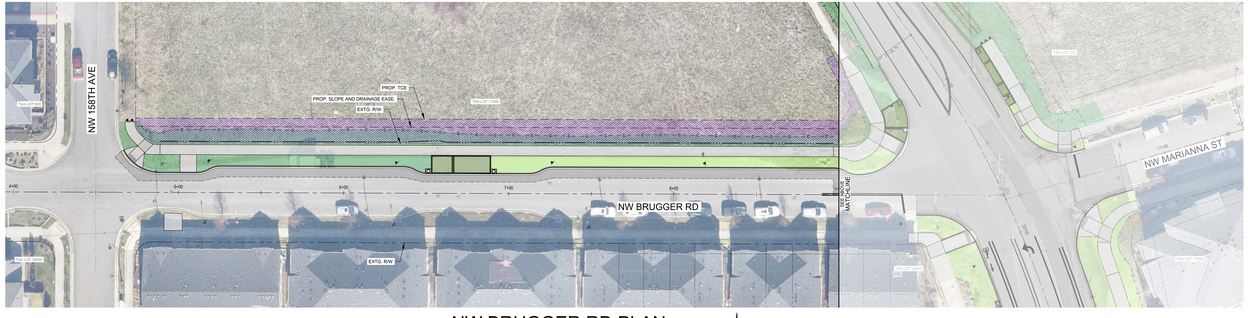

NW BRUGGER RD PLAN

SCALE: 1" = 20'-0"

OCTOBER 21, 2024

Otak, Inc.
808 SW Third Avenue, Ste. 800
Portland, OR 97204
503. 287. 6825
www.otak.com

Department of Land Use & Transportation
WASHINGTON COUNTY OREGON

NO.	REVISION
1	
2	
3	
4	

NW KAISER ROAD
FROM NW SPRINGVILLE RD. TO BRUGGER RD.
WASHINGTON COUNTY

FINAL DESIGN STRIP MAP

PROJECT NUMBER
100709

EXHIBIT
OF
SHEET TITLE